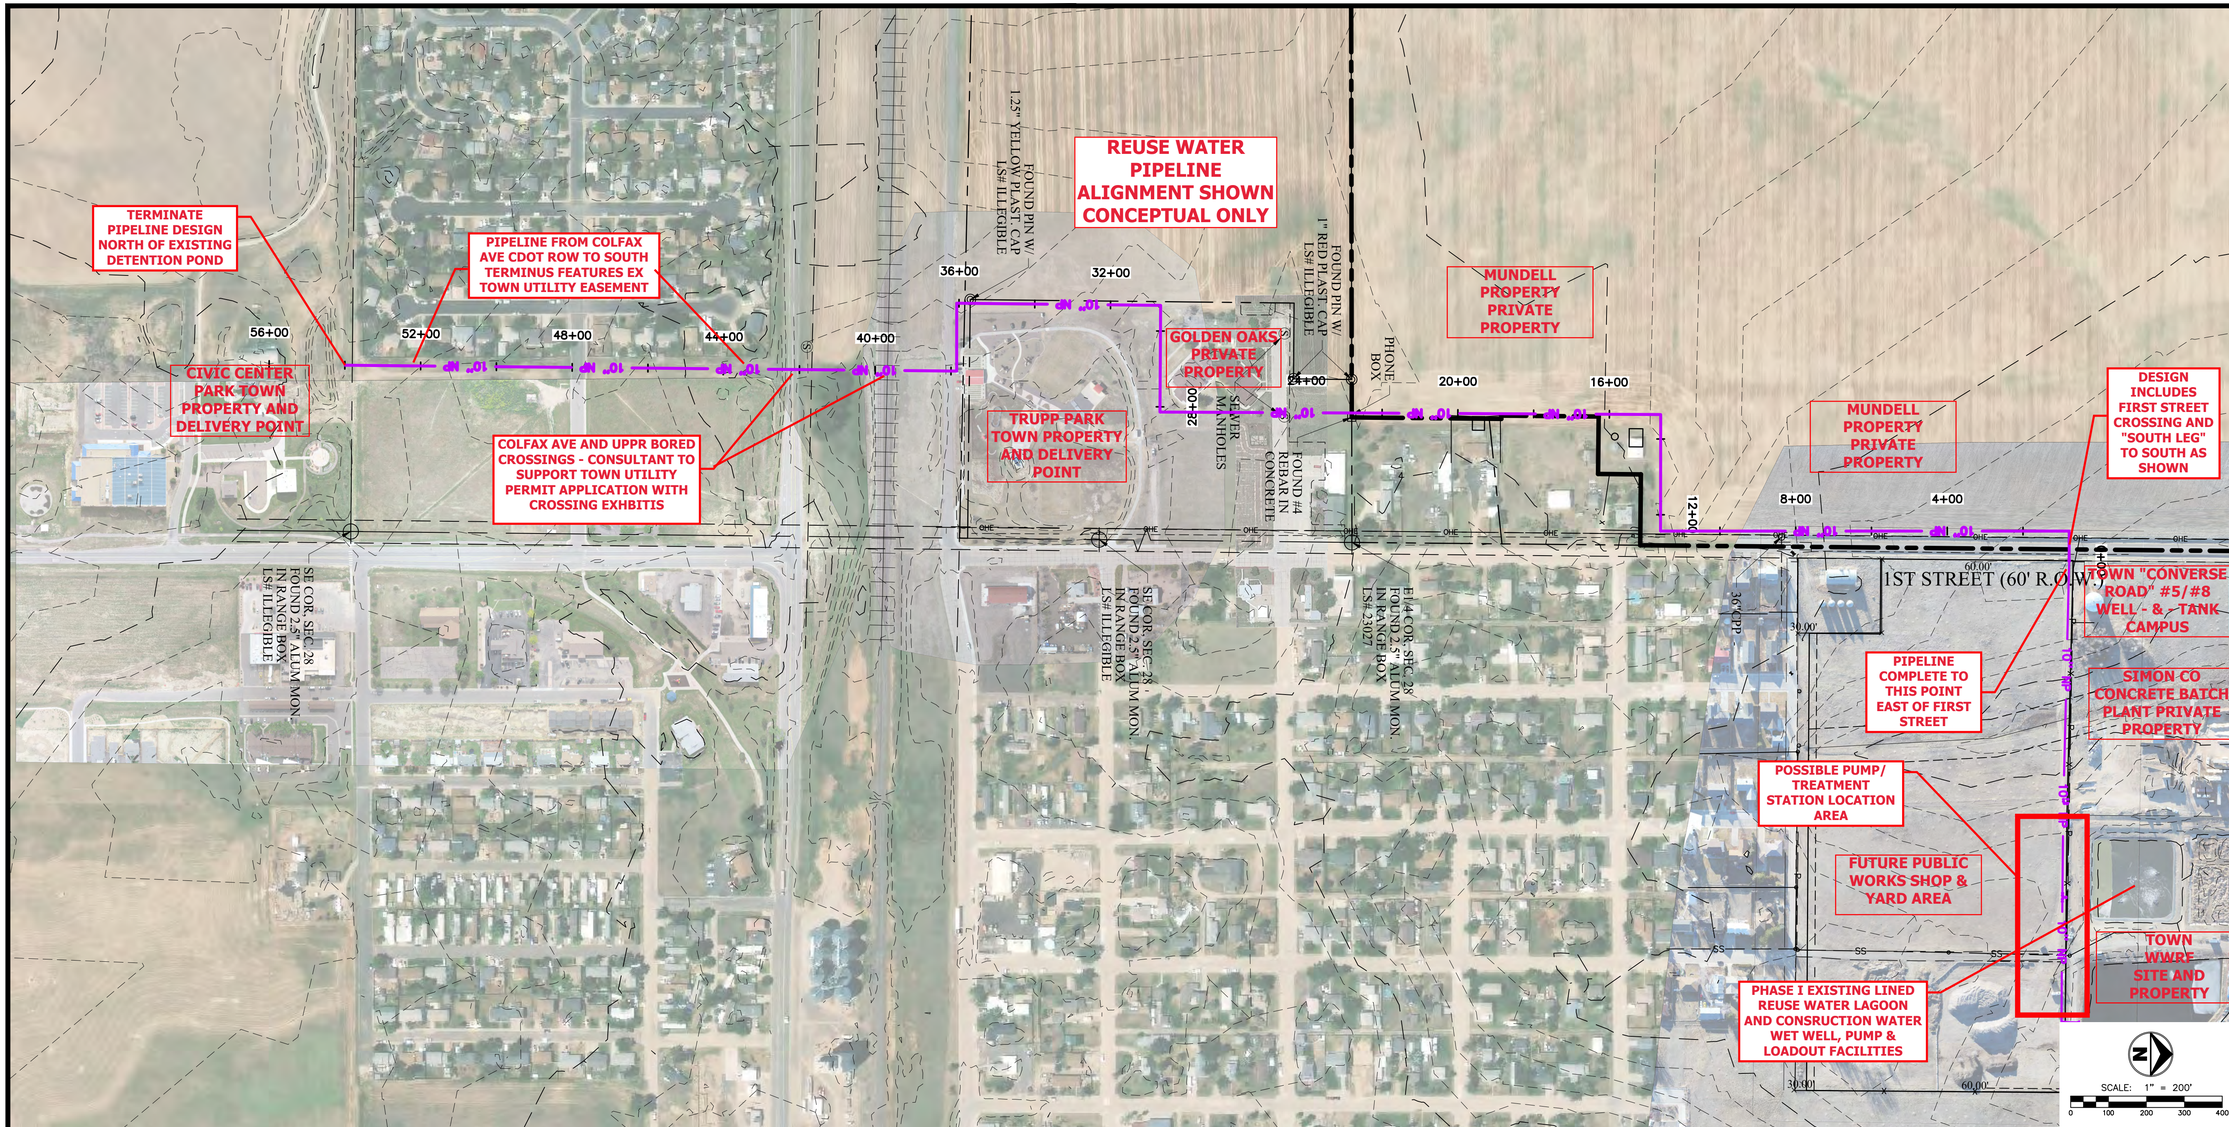

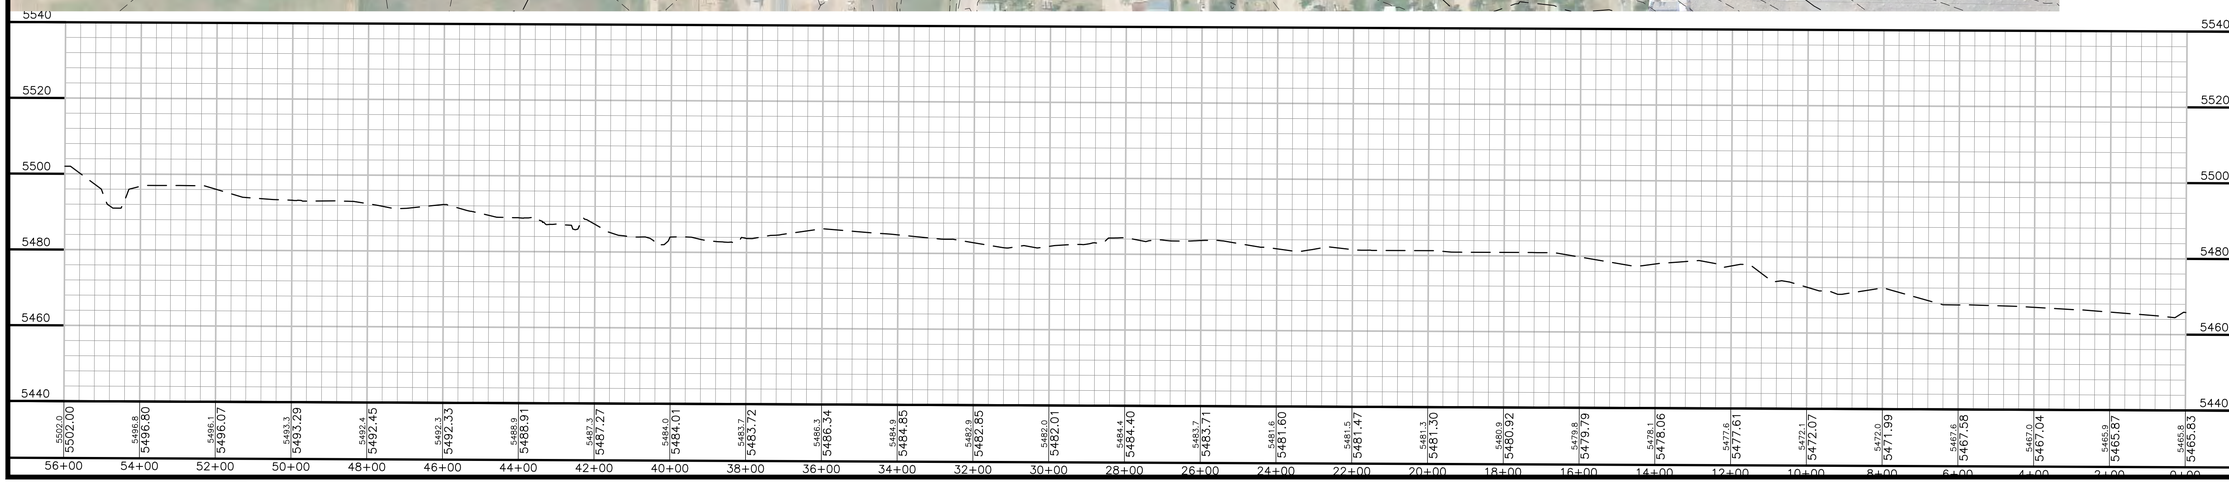

TERRAMAX, INC.
CONSULTING ◊ ENGINEERING

4220 GOLF VISTA DRIVE
LOVELAND, COLORADO 80537
DANGIROUX@TERRAMAX.US
(303) 929-3194

BENNETT REUSE WATER

TOWN of BENNETT

NO	DATE	BY	CHK'D	DESCRIPTION

REVISIONS

Project No.	728
Date	03/MAR/21
By	LD
Scale	As Noted
Sheet	

Plot Date: 03/03/21-12:50pm, Plotted by:mkida, Drawing Path: N:\Sawg\AcPublish_17768\Drawing Name:Bennett Reuse Water Site Plan exhibit.dwg